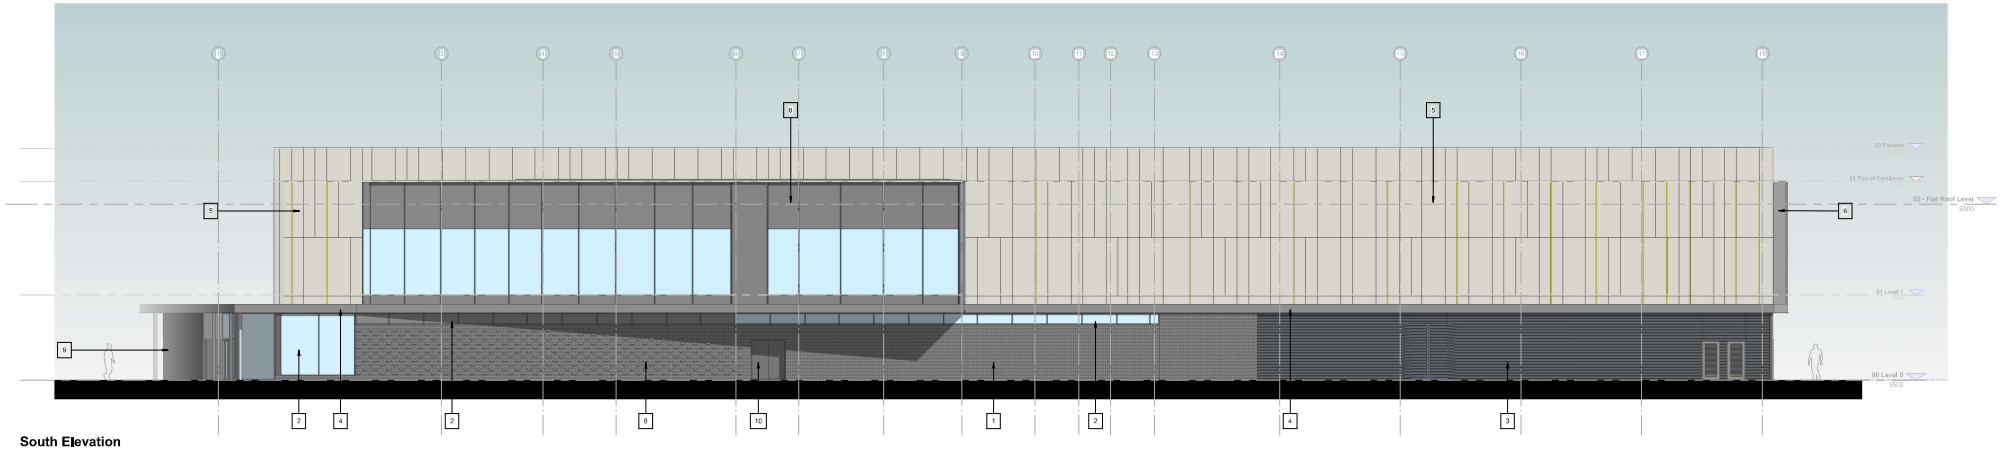

South Elevation

1 : 100

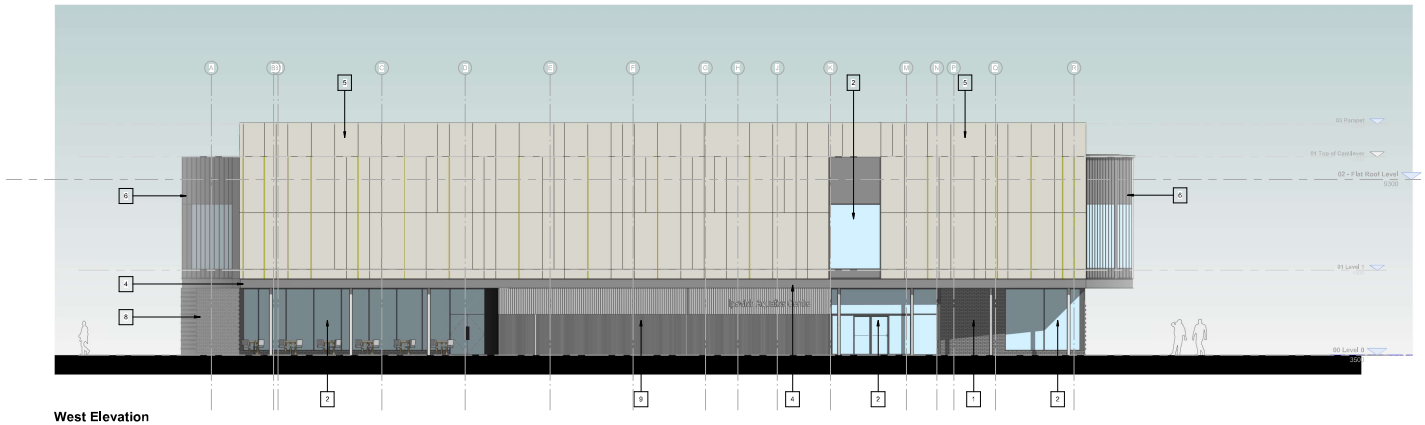

West Elevation

1 : 100

ENVELOPE MATERIALS KEY

1. Waterstruck Facing brickwork. Colour: Dark Brown / Black
2. PPC aluminium curtain wall triple glazing. Spandrel panel indicated in a solid grey hatch. Colour: Dark Grey. RAL TBC
3. PPC Aluminium louvres. Colour to match brickwork. RAL TBC
4. Datum level. PPC aluminium feature flashing. Colour: Dark Grey. RAL TBC
5. Equitone. fibre cement cladding with integral vertical strip LED lighting. mix of Tectiva and Linea finish. Colour: Light Grey with concealed fixings
6. 'Pop' out area with feature glass cladding. Colour: Black.
7. Fritting pattern on glazing for privacy
8. Waterstruck Facing brickwork. with feature brick detailing. Colour: Dark Brown / Black
9. Vertical slatted cladding. Colour: Light Grey
10. PPC steel fire exit doors. Colour TBC
11. PPC 3 dimensional stainless steel. halo effect back lit building sign. Colour TBC

1:100 0 2 4 6 8 10 m

Rev	Date	Description	By	Chk
A	05.09.24	Planning Issue	RP	CV
B	09.12.24	Minor	CV	RP

PLANNING ISSUE

DB3

LEEDS

16 Sovereign Quarter, LS1 4DS
Tel. 0113 247 0123 www.db3architect.com

CLIENT
IPSWICH BOROUGH COUNCIL

PROJECT
IPSWICH AQUATIC CENTRE

TITLE
PROPOSED SOUTH & WEST ELEVATIONS

VERIFICATION DATE	CHECKED	PCB	CV	STATUS
06.09.24	As indicated	RP	CV	Co

Project Number: 10274 - DB3 - DR1 - ZZ - DR - A - 20202 | REV: A

DB3 ARCHITECTS LLP